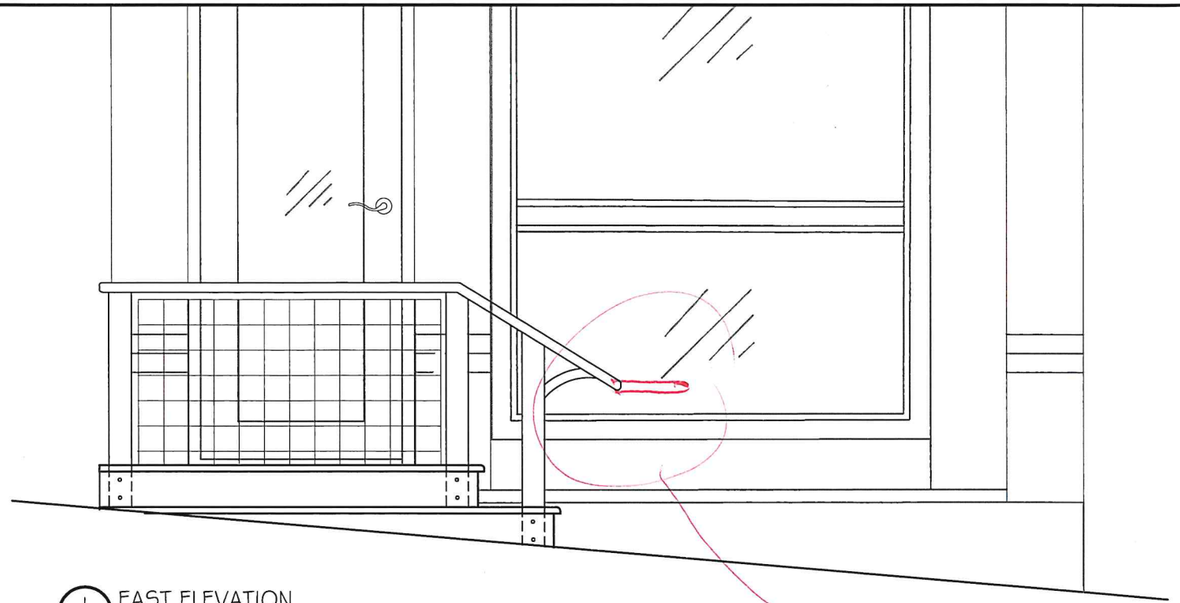

1 / A-1 EAST ELEVATION
SCALE: 1/2" = 1'-0"

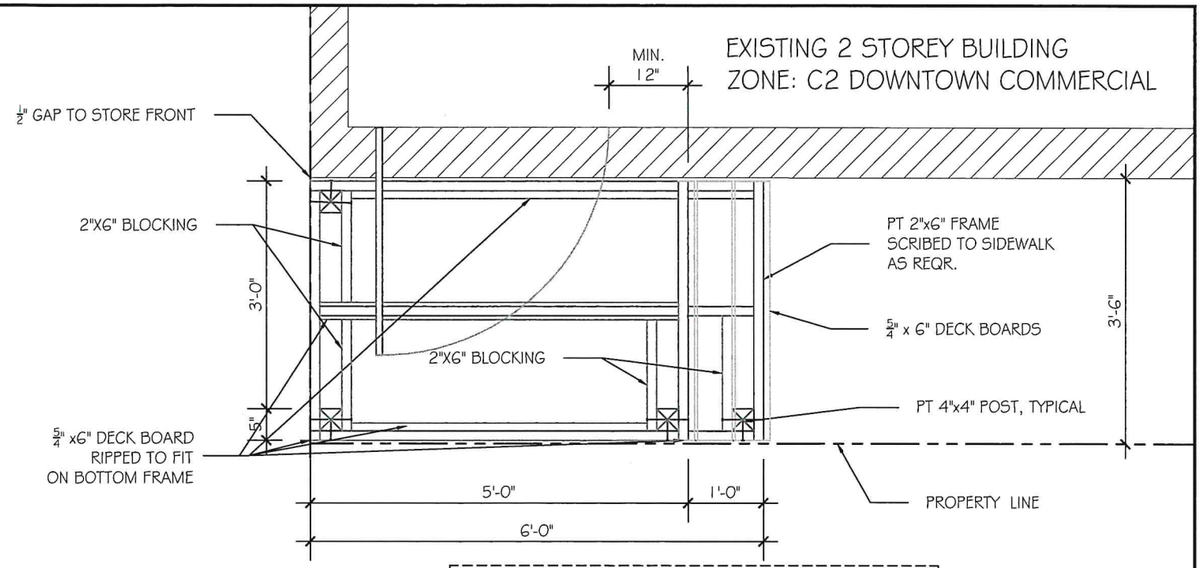

2 / A-1 ENTRY STEP PLAN
SCALE: 1/2" = 1'-0"

NOTE:
EXTERIOR STAIRS TO BE STAINED BLACK C/W BEHR PREMIUM NON-SKID FLOOR FINISH ADDITIVE.
LEADING EDGE OF ALL TREADS TO BE STAINED BRIGHT YELLOW C/W BEHR PREMIUM NON-SKID FLOOR FINISH ADDITIVE TO FORM A 2" WIDE STRIPE.

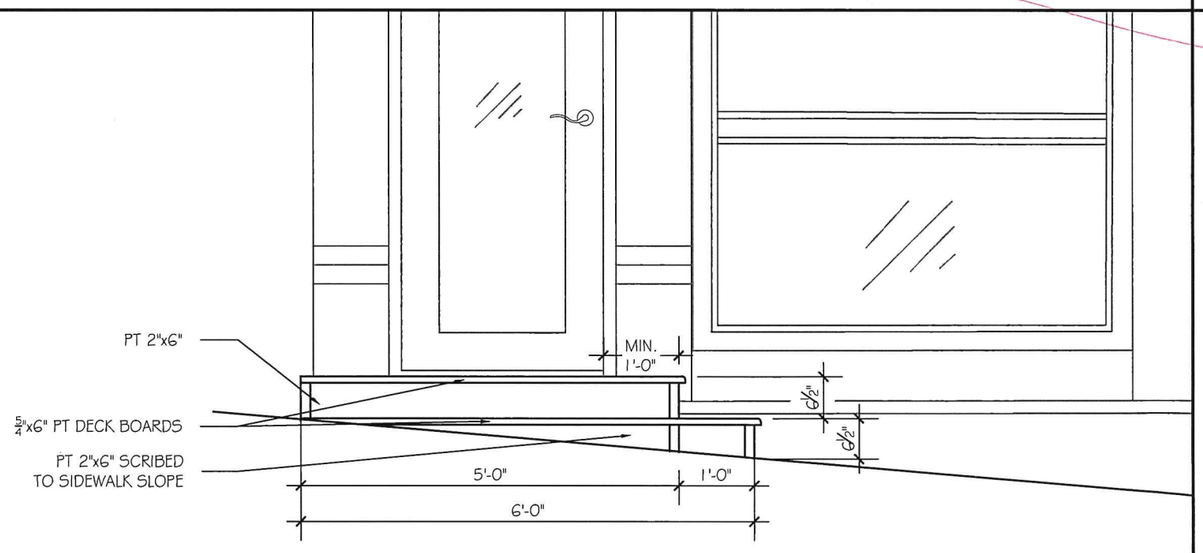

3 / A-1 STEP SECTION
SCALE: 1/2" = 1'-0"

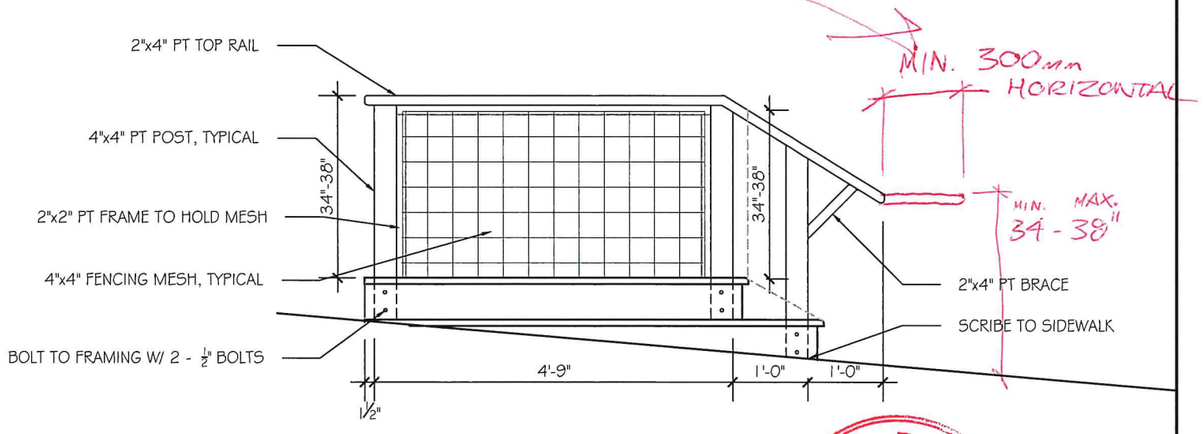

4 / A-1 RAILING DETAIL
SCALE: 1/2" = 1'-0"

Plans Review
Municipality of Mississippi Mills
Building Dept

Copyright reserved. The drawing and design contained herein remain the exclusive property of Strawhaven Properties & Designs and are specific to the particular project. This drawing shall not be used in all or in part without the written consent of the signing designer.

The contractor assumes the responsibility to check and verify all dimensions and report any errors or omissions to the designer in writing. This drawing shall be used for construction and permit purposes only when signed and dated.

MELANIE SMITH
BCIN 40034
STRAWHAVEN PROPERTIES & DESIGNS
190 Morphy St Carleton Place ON K7C 2B2 ~ 613-371-3448 ~ BCIN 41008

PROJECT:

D JOHNS ~ ENTRY STEPS
76 MILL STREET,
ALMONTE, ON K0A 1A0

DRAWING TITLE:
EAST ELEVATION
ENTRY STEP PLAN
STEP SECTION
RAILING DETAIL

SCALE: 1/4" = 1'-0"
DATE: 18 JUNE 2020
REVISION: 10 JULY 2020

DRAWING NO: A-1
2/2