ARCHITECTURAL NOTES

DIV. 2	**SITE WORK**
201	NATIVE SOIL
202	GRANULAR BACKFILL
203	ENGINEERED GRANULAR BACKFILL
204	LINE OF FINISHED GRADE
205	GRASSED AREA
206	PRECAST CONCRETE RETAINING WALL
207	LANDSCAPE STEP
208	LANDSCAPE PAVERS
209	STONE MULCH
210	WALKWAY
211	DRIVEWAY
212	-
DIV. 3	**CONCRETE**
301	CONCRETE FOOTING
302	STEPPED FOOTING
303	CONCRETE WALL
304	CONCRETE SLAB
305	CONCRETE PIER
306	CONTROL JOINT / SAW CUT 2" DEEP
307	CHECK FOR DOOR SILLS
308	CHECK / SLAB EDGE INSULATION
309	WINDOW OPENING
310	CONCRETE RETAINING WALL UPSTAND – 6" THICK.
311	OPENING FOR SERVICE CONDUIT (ELECTRICAL)
312	OPENING FOR SERVICE CONDUIT (POTABLE WATER)
313	OPENING FOR SERVICE CONDUIT (SEWAGE)
314	OPENING FOR SERVICE CONDUIT (SUMP PUMP)
315	-
DIV. 4	**MASONRY**
401	-
-	-
DIV. 5	**METAL**
501	HANDRAIL
502	FIREPLACE ENCLOSURE FINISH – METAL PANELS - WEATHERING STEEL
503	FASTENERS – STAINLESS STEEL – PAN HEAD SCREWS - EXPOSED
504	-
505	-
DIV. 6	**WOOD, PLASTICS & COMPOSITES**
601	LUMBER 1.5" X 3.5"
602	LUMBER 1.5" X 5.5"
603	LUMBER 1.5" X 7.25"
604	LUMBER 1.5" X 9.25"
605	LUMBER 1.5" X 11.25"
606	TIMBER POST – 5.5" X 5.5"
607	TIMBER BEAM – 5.5" X 9.5"
608	TIMBER BEAM – 5.5" X 11.5"
609	ENGINEERED WOOD FLOOR JOIST – 9.5"
610	TREATED WOOD
611	DECKING – 1.5" EASTERN CEDAR
612	$^{7}/_{16}$" ORIENTED STRAND BOARD (**OSB**)
613	-
614	WOOD PANELLING, T&G, V JOINT.
615	INTERIOR STAIRS, HARDWOOD , CLEAR FINISH
616	EXTERIOR STAIRS, TREATED LUMBER FRAME
617	DOOR TRIM, CLEAR FINISH.
618	BASEBOARD, CLEAR FINISH
619	WINDOW TRIM – CLEAR FINISH
620	MILLWORK - CLIPBOARD
621	MILLWORK - CABINET
622	MILLWORK - COUNTERTOP
623	MILLWORK – ISLAND ENCLOSURE – 2.5" THICK.
624	RECEPTACLE OUTLIST IN ENCLOSURE ENDS
625	COUNTERTOP SUPPORT BRACKETS
626	GLAZED PANELS / GLASS SHELVES
627	OPEN SHELVING, HARDWOOD, CLEAR FINISH. ADJUSTABLE SHELVES
628	RECESSED MEDICINE CUPBOARD - MIRROR PANEL
629	MILLWORK – HARDWOOD PLYWOOD
630	MILLWORK – SOLID HARDWOOD
DIV. 7	**THERMAL & MOISTURE CONTROL**
701	INSULATION – NEOPOR - GRAPHITE STYROFOAM
702	INSULATION – WALBASE PANEL - (**NOP**) NEOPOR GRAPHITE STYROFOAM
703	INSULATION – CAVITY – ROCKWOOL COMFORTBATT
704	INSULATION – CAVITY – ROCKWOOL SAFE'N'SOUND
705	-
706	MEMBRANE – FOOTING BARRIER
707	MEMBRANE – SLAB VAPOUR CONTROL - DIMPLED DRAINBOARD
708	MEMBRANE – DAMP-PROOFING - DIMPLED DRAINBOARD
709	MEMBRANE – AIR BARRIER – VAPOUR PERMEABLE, SELF-ADHERING
710	MEMBRANCE – THROUGH-WALL-FLASHING
711	MEMBRANE – TAPE CLOSURE
712	MEMBRANE – GASKET CLOSURE @ PENETRATION.
713	-
714	ROOF – METAL PANELS - HIDDEN FASTENERS – PREFINISHED STEEL
715	ROOF – DRIP EDGE – PRE-FINISHED STEEL
716	ROOF – VENTED RIDGE VENT - PRE-FINISHED STEEL
717	ROOF – FASCIA – PRE-FINISHED STEEL
718	ROOF – SOFFIT – PRE-FINISHED STEEL
719	FLASHING – PRE-FINISHED STEEL
720	EAVESTROUGH – PREFINISHED STEEL
721	DOWNSPOUTS - PREFINISHED STEEL
722	-
723	CLADDING – FREIZE - METAL PANEL - HIDDEN FASTENERS – PREFINISHED STEEL
724	CLADDING – METAL PANEL – CORRUGATED PROFILE – PREFINISHED STEEL
725	SIDING – CORNER TRIMS – PREFINISHED STEEL
726	WINDOW JAMB EXTENSIONS – PREFINISHED STEEL
727	CLADDING – FIBRE CEMENT PANEL
728	CLADDING – HORIZONTAL WOOD SIDING – PRE-FINISHED
729	CLADDING – VERTICAL WOOD SIDING – PRE-FINISHED
730	CLADDING – CORNER TRIM – PRE-FINISHED – 1" X 3"

DIV. 8	**DOORS & WINDOWS**
801	WINDOE - EXTERIOR
802	DOOR - EXTERIOR
803	DOOR – INTERIOR
804	GLAZED PANEL
805	SHOWER ENCLOSURE – GLASS
806	MIRROR
DIV. 9	**FINISHES**
901	-
902	FLOORING - CORK
903	FLOORING – ENGINEERED HARDWOOD
904	FLOORING – STONE OR CERAMIC TILE
905	TILE JOINT AND EXPANSION TRIM
906	CUSTOM SHOWER BASE – PORCELAIN TILE
907	WALL TILE
908	SHOWER CURB – GRANITE – 3/4" LOW PROFILE.
909	-
910	GYPSUM BOARD – PAINT FINISH
DIV. 10	**SPECIALITIES**
1001	GAS FIREPLACE
1002	CHIMNEY – FACTORY-MADE S-S.
1003	CHIMNEY FLASHING/COLLAR - CONE-SHAPED – S-S.
1004	ACCESSORIES - MIRROR
1005	ACCESSORIES – TOWEL BAR or HOOK
1006	ACCESSORIES – TOILET PAPER DISPENSER
1007	ACCESSORIES –
1008	ACCESSORIES – SHOWER BASKET / SOAP TRAY
1009	ACCESSORIES – SHOWER SEAT – S-S.
1010	ACCESSORIES – GRAB BAR – S-S.
1011	ACCESSORIES –
1012	ACCESSORIES –
1013	ACCESSORIES –
1014	ACCESSORIES –.
1015	-
DIV. 11	**EQUIPMENT**
1101	APPLIANCE - COOKTOP
1102	APPLIANCE – DOWNDRAFT VENTILATION
1103	APPLIANCE – WALL OVEN
1104	APPLIANCE – MICROWAVE
1105	APPLIANCE - FRIDGE
1106	APPLIANCE – DISHWASHER
1107	APPLIANCE – WASHING MACHINE
1108	APPLIANCE – DRYER CONDENSING
1109	APPLIANCE - FREEZER
1110	-
DIV. 22	**PLUMBING**
2201	FOOTING DRAIN
2202	PLUMBING STACK
2203	RADON VENT STACK
2204	-
2205	SUMP PUMP
2206	SUMP PIT
2207	-
2208	-
2209	-
2210	HOSE BIB
2211	FIXTURE - TOILET
2212	FIXTURE - SINK
2213	SHOWER - ACRYLIC BASE
2214	SHOWER - CONTROLS
2215	SHOWER HEAD
2216	SHOWER ENCLOSURE - GLASS
2217	SHOWER ROD – STAINLESS TUBING
2218	SHOWER – LINEAR DRAIN
2219	-
2220	-
DIV. 23	**HVAC**
2301	E.R.V.
2302	DUCTWORK (SERVICE SPACE)
2303	DUCTWORK – EXPOSED – SPIRAL
2304	HOODS – SCREENED
2305	DIFFUSER - CEILING
2306	DIFFUSER - WALL
2307	EXHAUST LOUVRE - CEILING
2308	EXHAUST LOUVRE - WALL
2309	HVAC – FAN COIL UNIT
2310	FRESH AIR DUCT – 8" PVC
2311	AUTOMATIC MAKE-UP AIR DAMPER
DIV. 36	**ELECTRICAL**
2601	ELECTRICAL PANEL
2602	RECEPTACLE
2603	SWITCH
2604	LIGHT FIXTURE - CEILING
2605	LIGHT FIXTURE - PENDANT
2606	LIGHT FIXTURE - RECESSED
2607	LIGHT FIXTURE - TRACK
2608	LIGHT FIXTURE – WALL
2608	LIGHT FIXTURE – WALL
2608	-

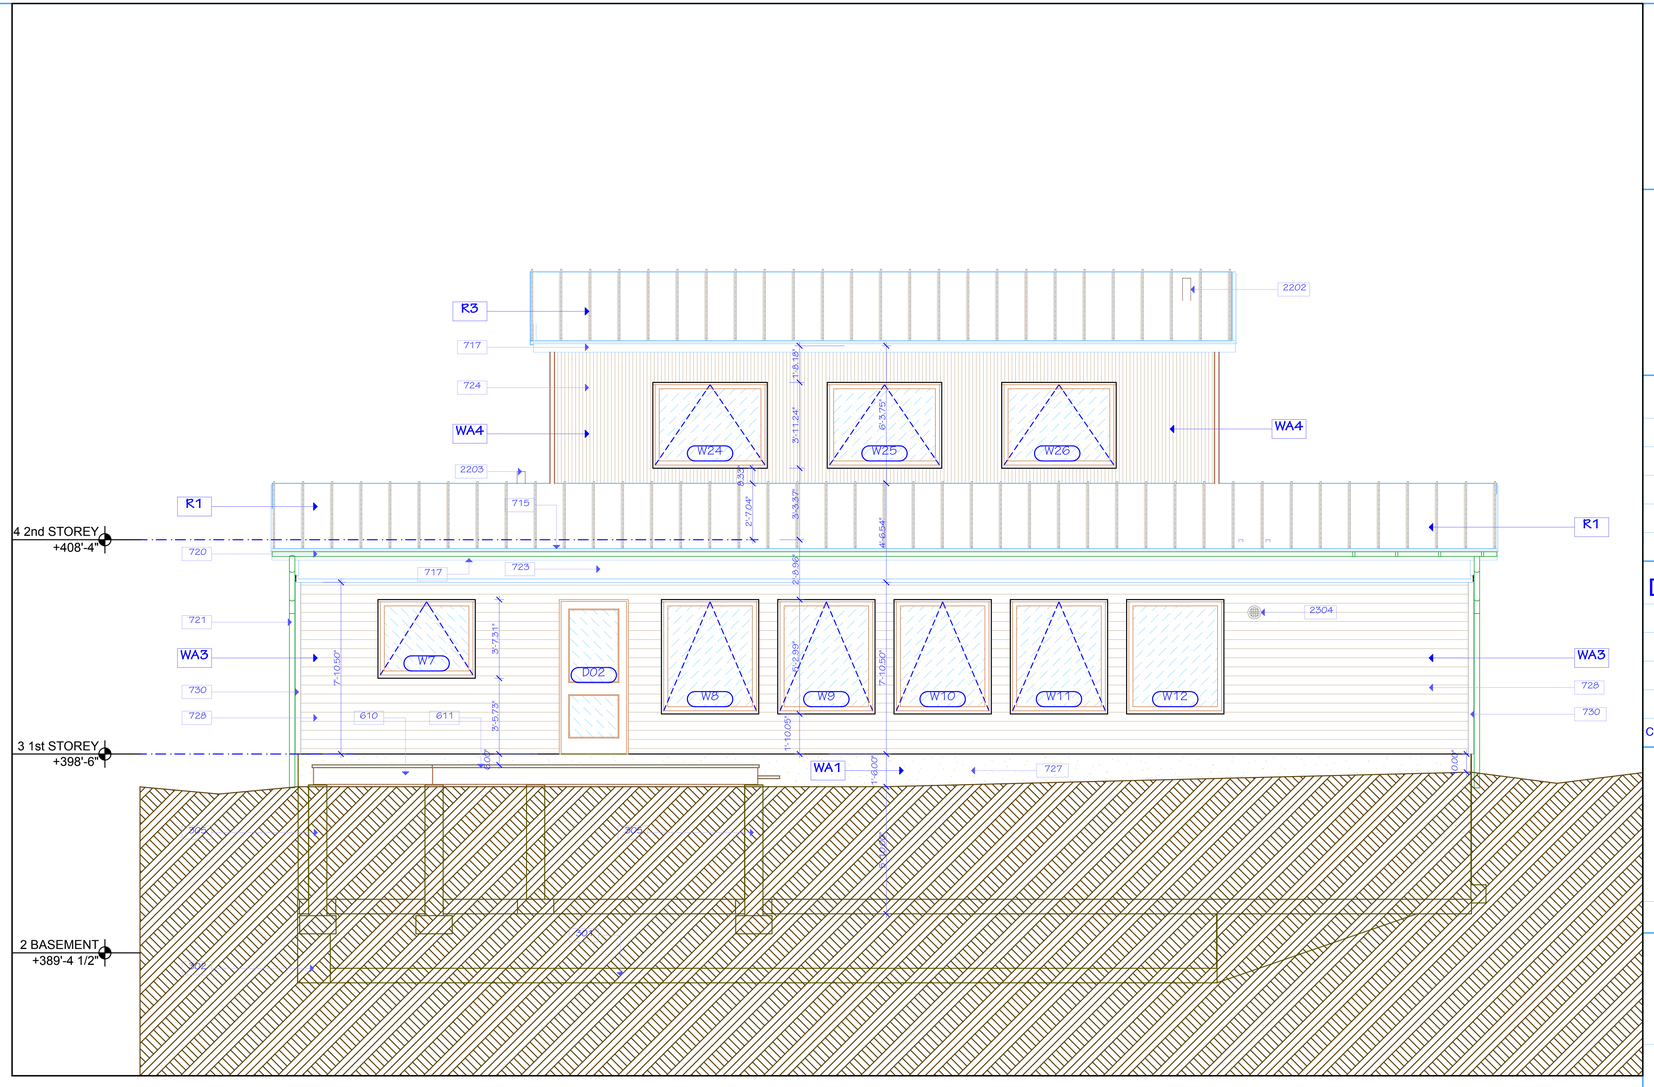

1 **SOUTH ELEVATION** 1:40

RICHARD WHITE ARCHITECT

RICHARD WHITE ARCHITECT
71 CARSS STREET
ARNPRIOR, ON, K7S 2G8
T (613) 623 2336
www.white.ca

REVISIONS

1	
2	
3	
4	
5	

DATES ISSUED

DESIGN	
90% W.D.	
APPROVAL	NOV. 25, 2020
TENDER	
CONSTRUCTION	

VARGAS HOUSE

HIGH SREET
ALMONTE ON
K0A 1A0

PADDY VARGAS

19-02

SOUTH ELEVATION

A4-2